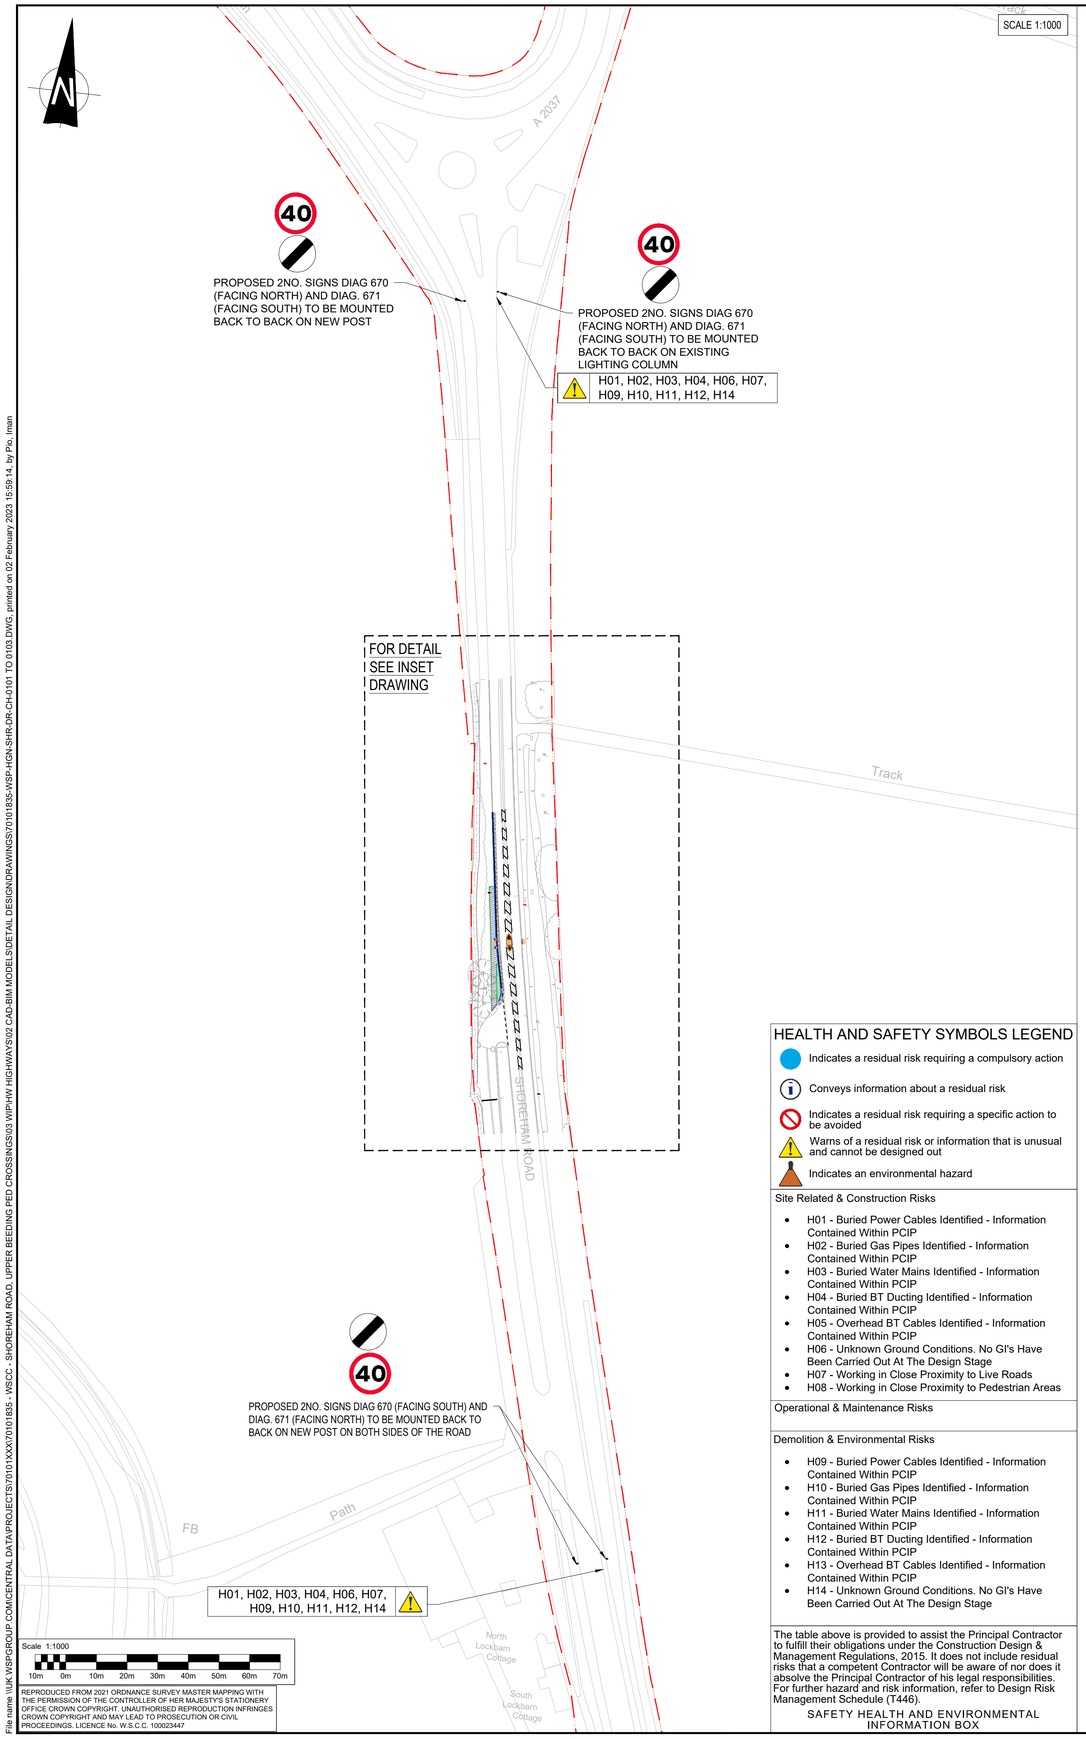

REPRODUCED FROM 2021 ORDNANCE SURVEY MASTER MAPPING WITH THE PERMISSION OF THE CONTROLLER OF HER MAJESTY'S STATIONERY OFFICE CROWN COPYRIGHT. UNAUTHORISED REPRODUCTION INFRINGES CROWN COPYRIGHT AND MAY LEAD TO PROSECUTION OR CIVIL PROCEEDINGS. LICENCE No. W.S.C.C. 100023447

HEALTH AND SAFETY SYMBOLS LEGEND

- Indicates a residual risk requiring a compulsory action
- Conveys information about a residual risk
- Indicates a residual risk requiring a specific action to be avoided
- Warns of a residual risk or information that is unusual and cannot be designed out
- Indicates an environmental hazard

Site Related & Construction Risks

- H01 - Buried Power Cables Identified - Information Contained Within PCIP
- H02 - Buried Gas Pipes Identified - Information Contained Within PCIP
- H03 - Buried Water Mains Identified - Information Contained Within PCIP
- H04 - Buried BT Ducting Identified - Information Contained Within PCIP
- H05 - Overhead BT Cables Identified - Information Contained Within PCIP
- H06 - Unknown Ground Conditions. No GI's Have Been Carried Out At The Design Stage
- H07 - Working in Close Proximity to Live Roads
- H08 - Working in Close Proximity to Pedestrian Areas

Operational & Maintenance Risks

Demolition & Environmental Risks

- H09 - Buried Power Cables Identified - Information Contained Within PCIP
- H10 - Buried Gas Pipes Identified - Information Contained Within PCIP
- H11 - Buried Water Mains Identified - Information Contained Within PCIP
- H12 - Buried BT Ducting Identified - Information Contained Within PCIP
- H13 - Overhead BT Cables Identified - Information Contained Within PCIP
- H14 - Unknown Ground Conditions. No GI's Have Been Carried Out At The Design Stage

The table above is provided to assist the Principal Contractor to fulfill their obligations under the Construction Design & Management Regulations, 2015. It does not include residual risks that a competent Contractor will be aware of nor does it absolve the Principal Contractor of his legal responsibilities. For further hazard and risk information, refer to Design Risk Management Schedule (T446).

SAFETY HEALTH AND ENVIRONMENTAL INFORMATION BOX

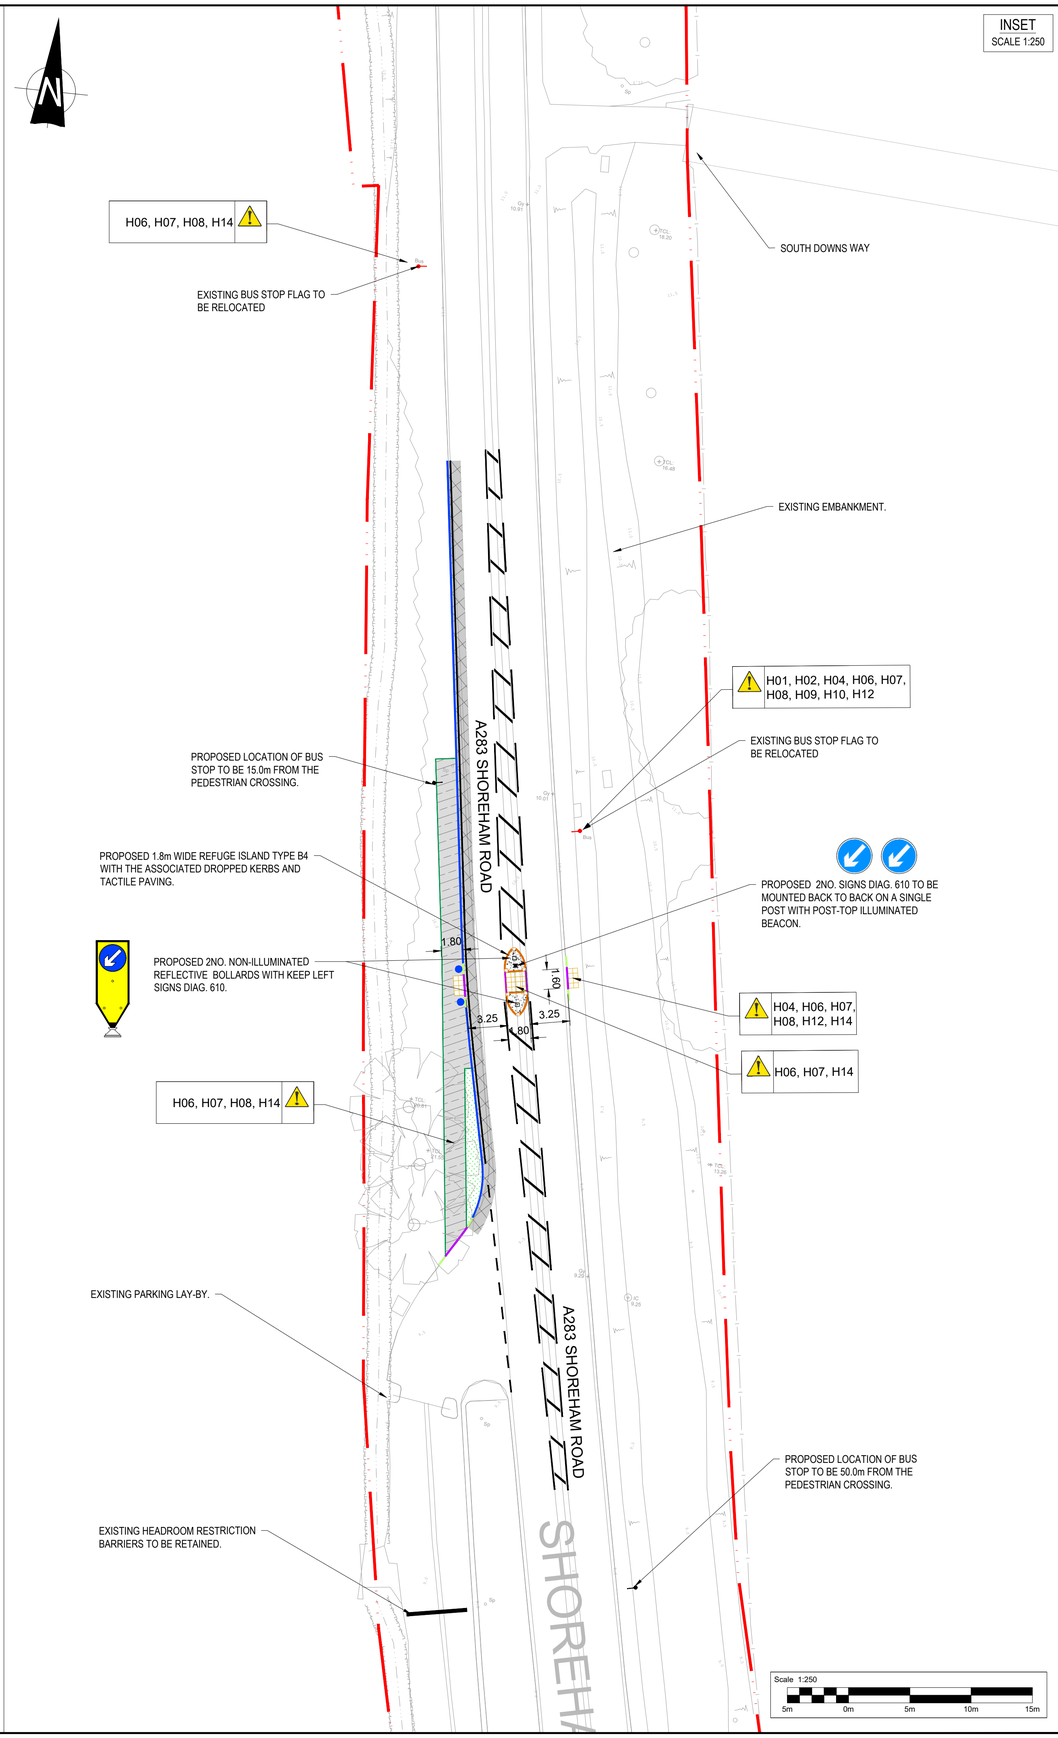

DO NOT SCALE

NOTES:

1. DO NOT SCALE THIS DRAWING.
2. ALL DIMENSIONS ARE IN METRES UNLESS OTHERWISE STATED.
3. THIS DRAWING SHOULD BE PRINTED IN COLOUR.
4. THIS DRAWING SHALL BE READ IN CONJUNCTION WITH ALL RELEVANT SCHEME DRAWINGS.
5. ALL TRAFFIC SIGNS AND ROAD MARKINGS TO BE IN ACCORDANCE WITH THE TRAFFIC SIGNS REGULATIONS AND GENERAL DIRECTION 2016 AND THE TRAFFIC SIGNS MANUAL.
6. THE WORKS TO BE CARRIED OUT IN ACCORDANCE WITH THE DFT, MCHW, DMRB AND THE LOCAL REQUIREMENTS OF WEST SUSSEX COUNTY COUNCIL DESIGN GUIDE AND SPECIFICATIONS.
7. THE CONTRACTOR TO CONFIRM THE POSITION AND DEPTH OF ALL STATUTORY UNDERTAKER APPARATUS, PRIOR TO THE COMMENCEMENT OF ALL WORKS.

KEY:

- HIGHWAY BOUNDARY
- PROPOSED BUFF COLOURED TACTILE PAVING
- PROPOSED FULL UPSTAND SPLAY KERB
- PROPOSED DROPPED KERB
- PROPOSED TRANSITION
- PROPOSED 75mm UPSTAND KERB
- PROPOSED SPLAY KERB
- PROPOSED EDGING
- PROPOSED ROAD MARKING
- PROPOSED NEW FOOTWAY CONSTRUCTION
- PROPOSED CARRIAGEWAY WIDENING
- PROPOSED VERGE AREA
- EXISTING VEGETATION TO BE CUT BACK
- FOOTWAY RESURFACING
- PROPOSED NEW BOLLARD
- PROPOSED TRAFFIC SIGN ON NEW POST
- PROPOSED TRAFFIC SIGN ON EXISTING LIGHTING COLUMN
- PROPOSED BUS STOP LOCATION

REV	DATE	BY	DESCRIPTION	CHK	APP
C01	25/01/2023	IP	FIRST ISSUE	BS	BS

DRAWING STATUS: A - FIT FOR CONSTRUCTION

wsp
Mountbatten House, Basing View, Basingstoke, RG21 4HJ, UK
T+ 44 (0) 1256 318 800, F+ 44 (0) 1256 318 700
wsp.com

CLIENT:
West Sussex County Council
Highways, Transport and Planing
County Hall, West Street
Chichester
West Sussex
PO19 1RQ
(01243) 642105

SITE/PROJECT: SHOREHAM, UPPER BEEDING PEDESTRIAN CROSSING

TITLE: NORTHERN CROSSING AT A283 GENERAL ARRANGEMENT DETAILED DESIGN

SCALE @ A1:	CHECKED:		APPROVED:
AS SHOWN	BS		BS
PROJECT NO:	DESIGNED:	DRAWN:	DATE:
70101835	IP	IP	JANUARY 2023

DRAWING No: 70101835-WSP-HGN-SHR-DR-CH-0102 REV: C01

© WSP UK Ltd

File name: \\UK.WSPGROUP.COM\CENTRAL DATA\PROJECTS\70101XXX\70101835 - WSCC - SHOREHAM ROAD, UPPER BEEDING PED CROSSINGS\03 WIP\HW HIGHWAYS\02 CAD-BIM MODELS\DETAIL DESIGN\DRAWINGS\70101835-WSP-HGN-SHR-DR-CH-0101 TO 0103.DWG, printed on 02 February 2023 15:59:14, by Pio, Iman